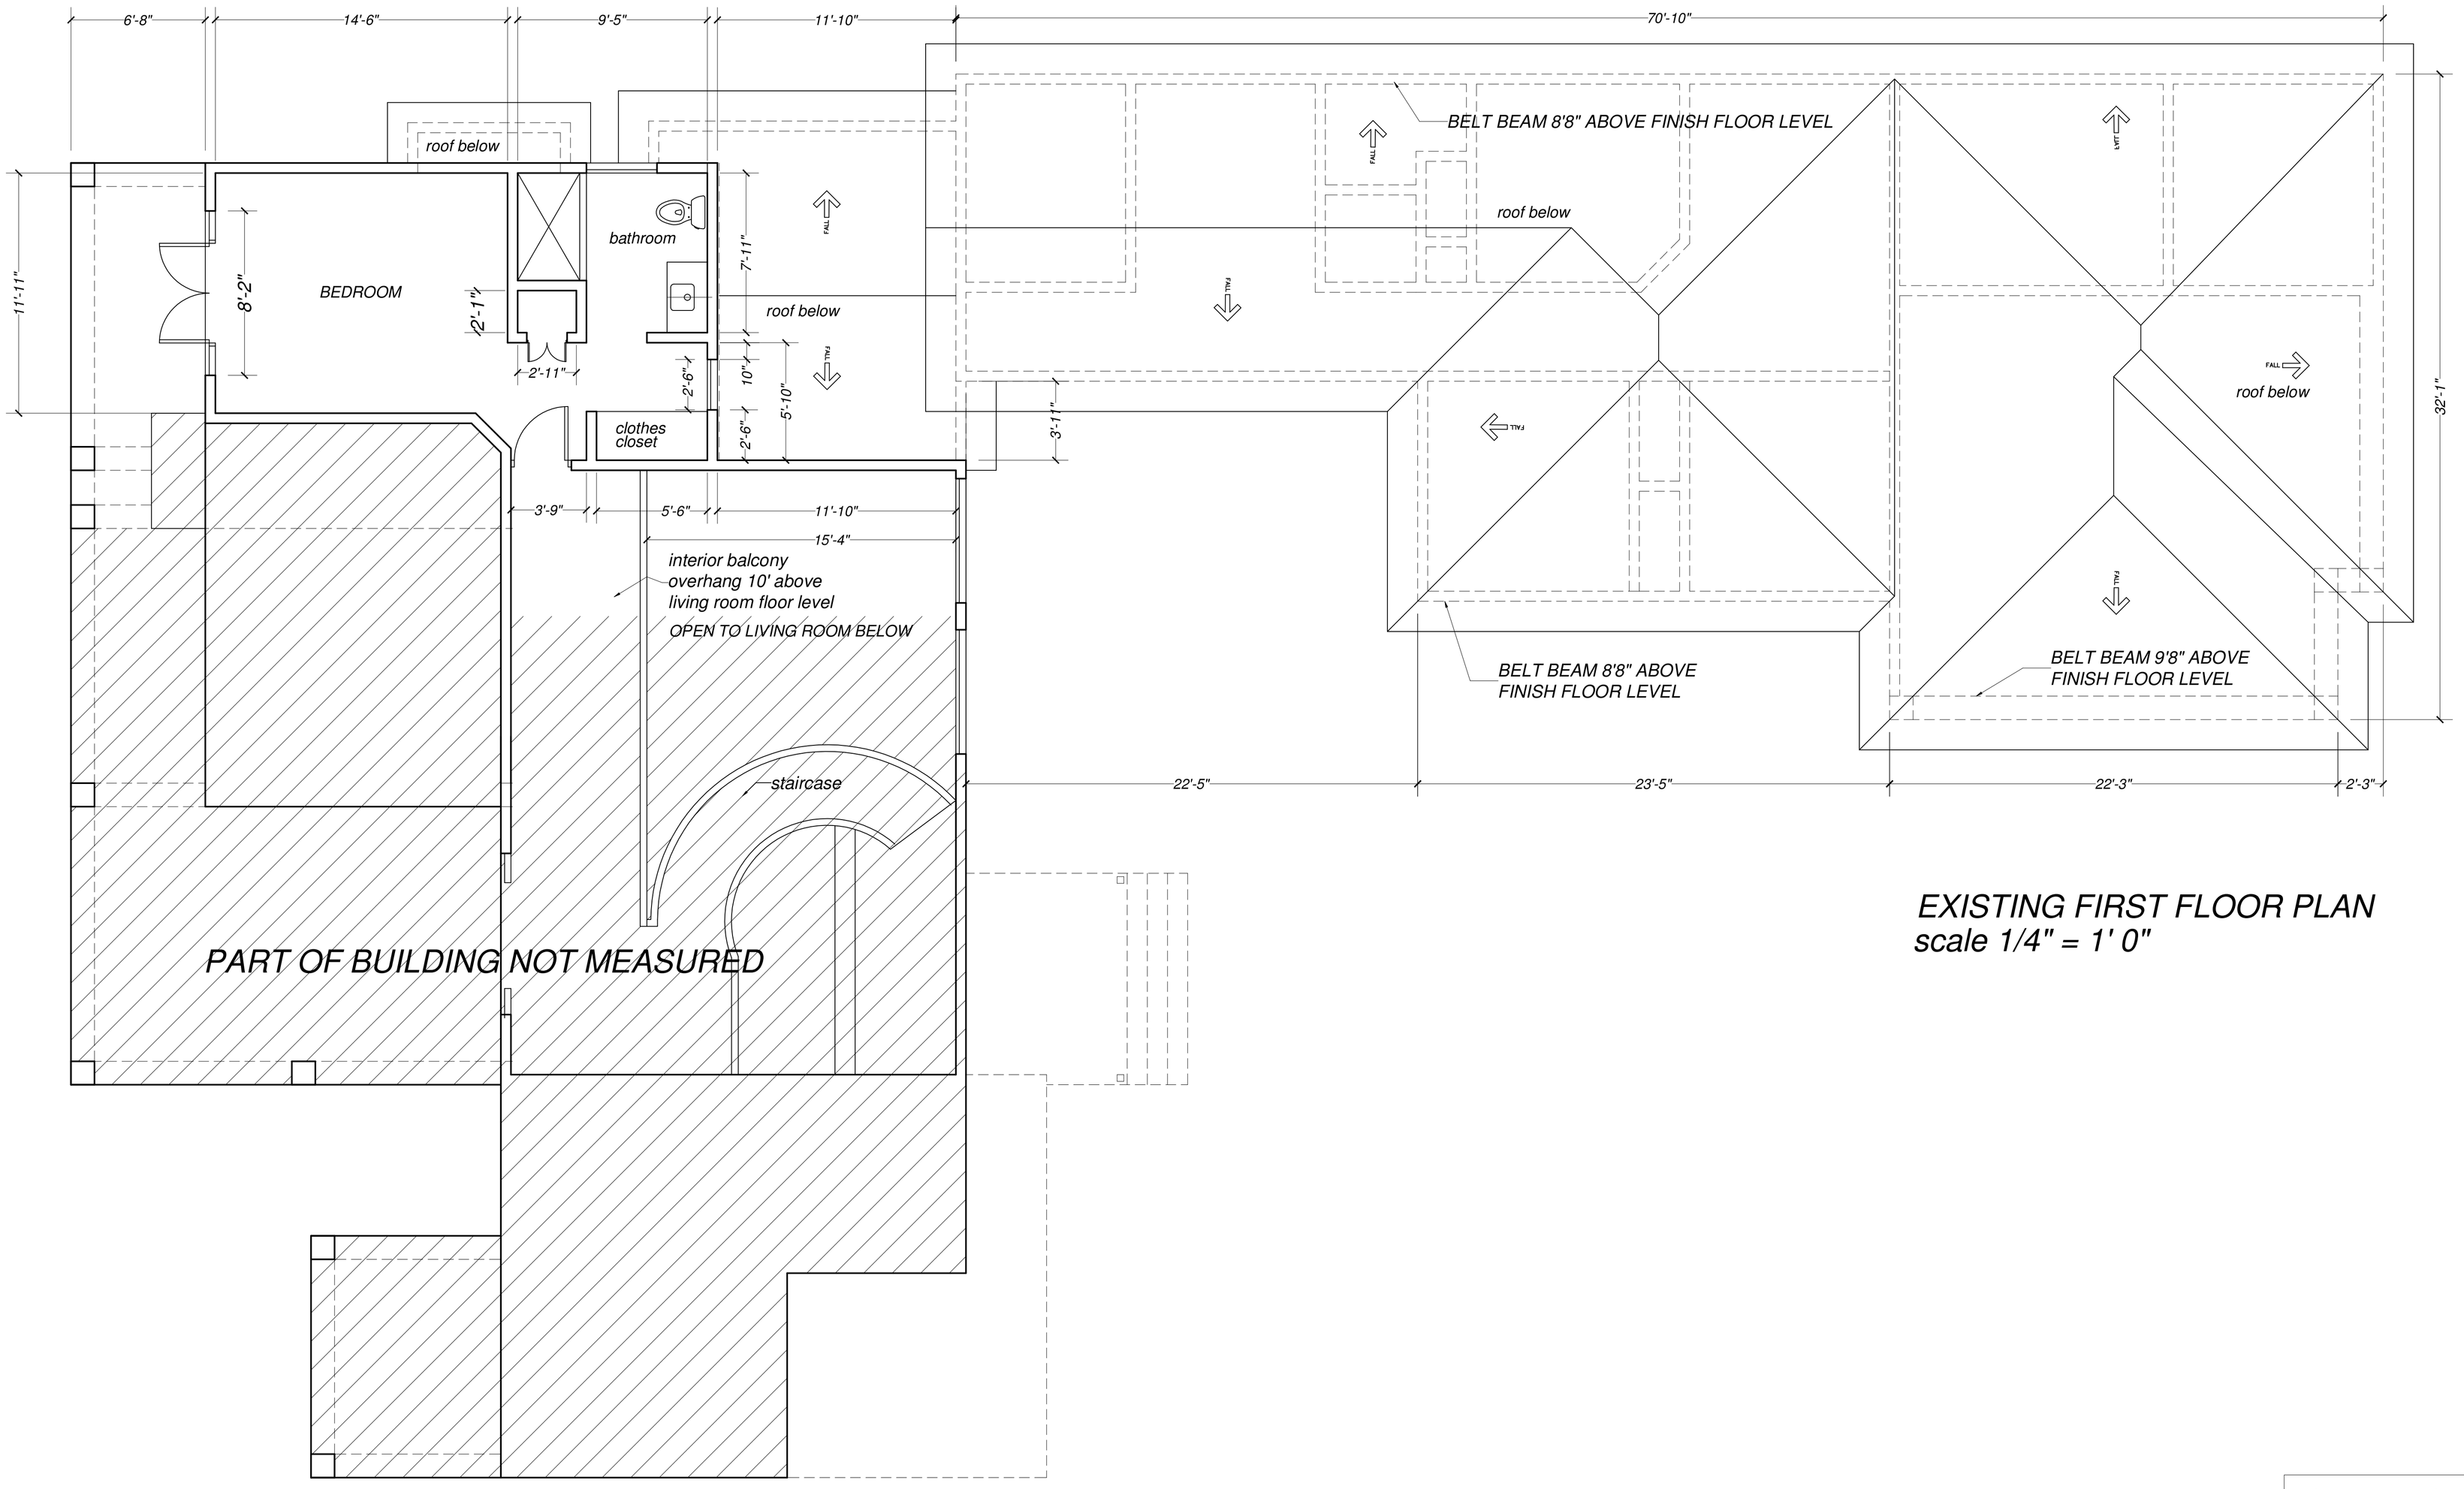

EXISTING FIRST FLOOR PLAN
scale 1/4" = 1' 0"

CLIENT: DEVAC LTD

PROJECT: MEASURED SURVEY OF EXISTING DWELLING HOUSE ON LOT_____
DISCOVERY BAY, ST ANN

SURVEY BY: ALBERTO DOUGLAS
DATE: AUGUST 30, 2018